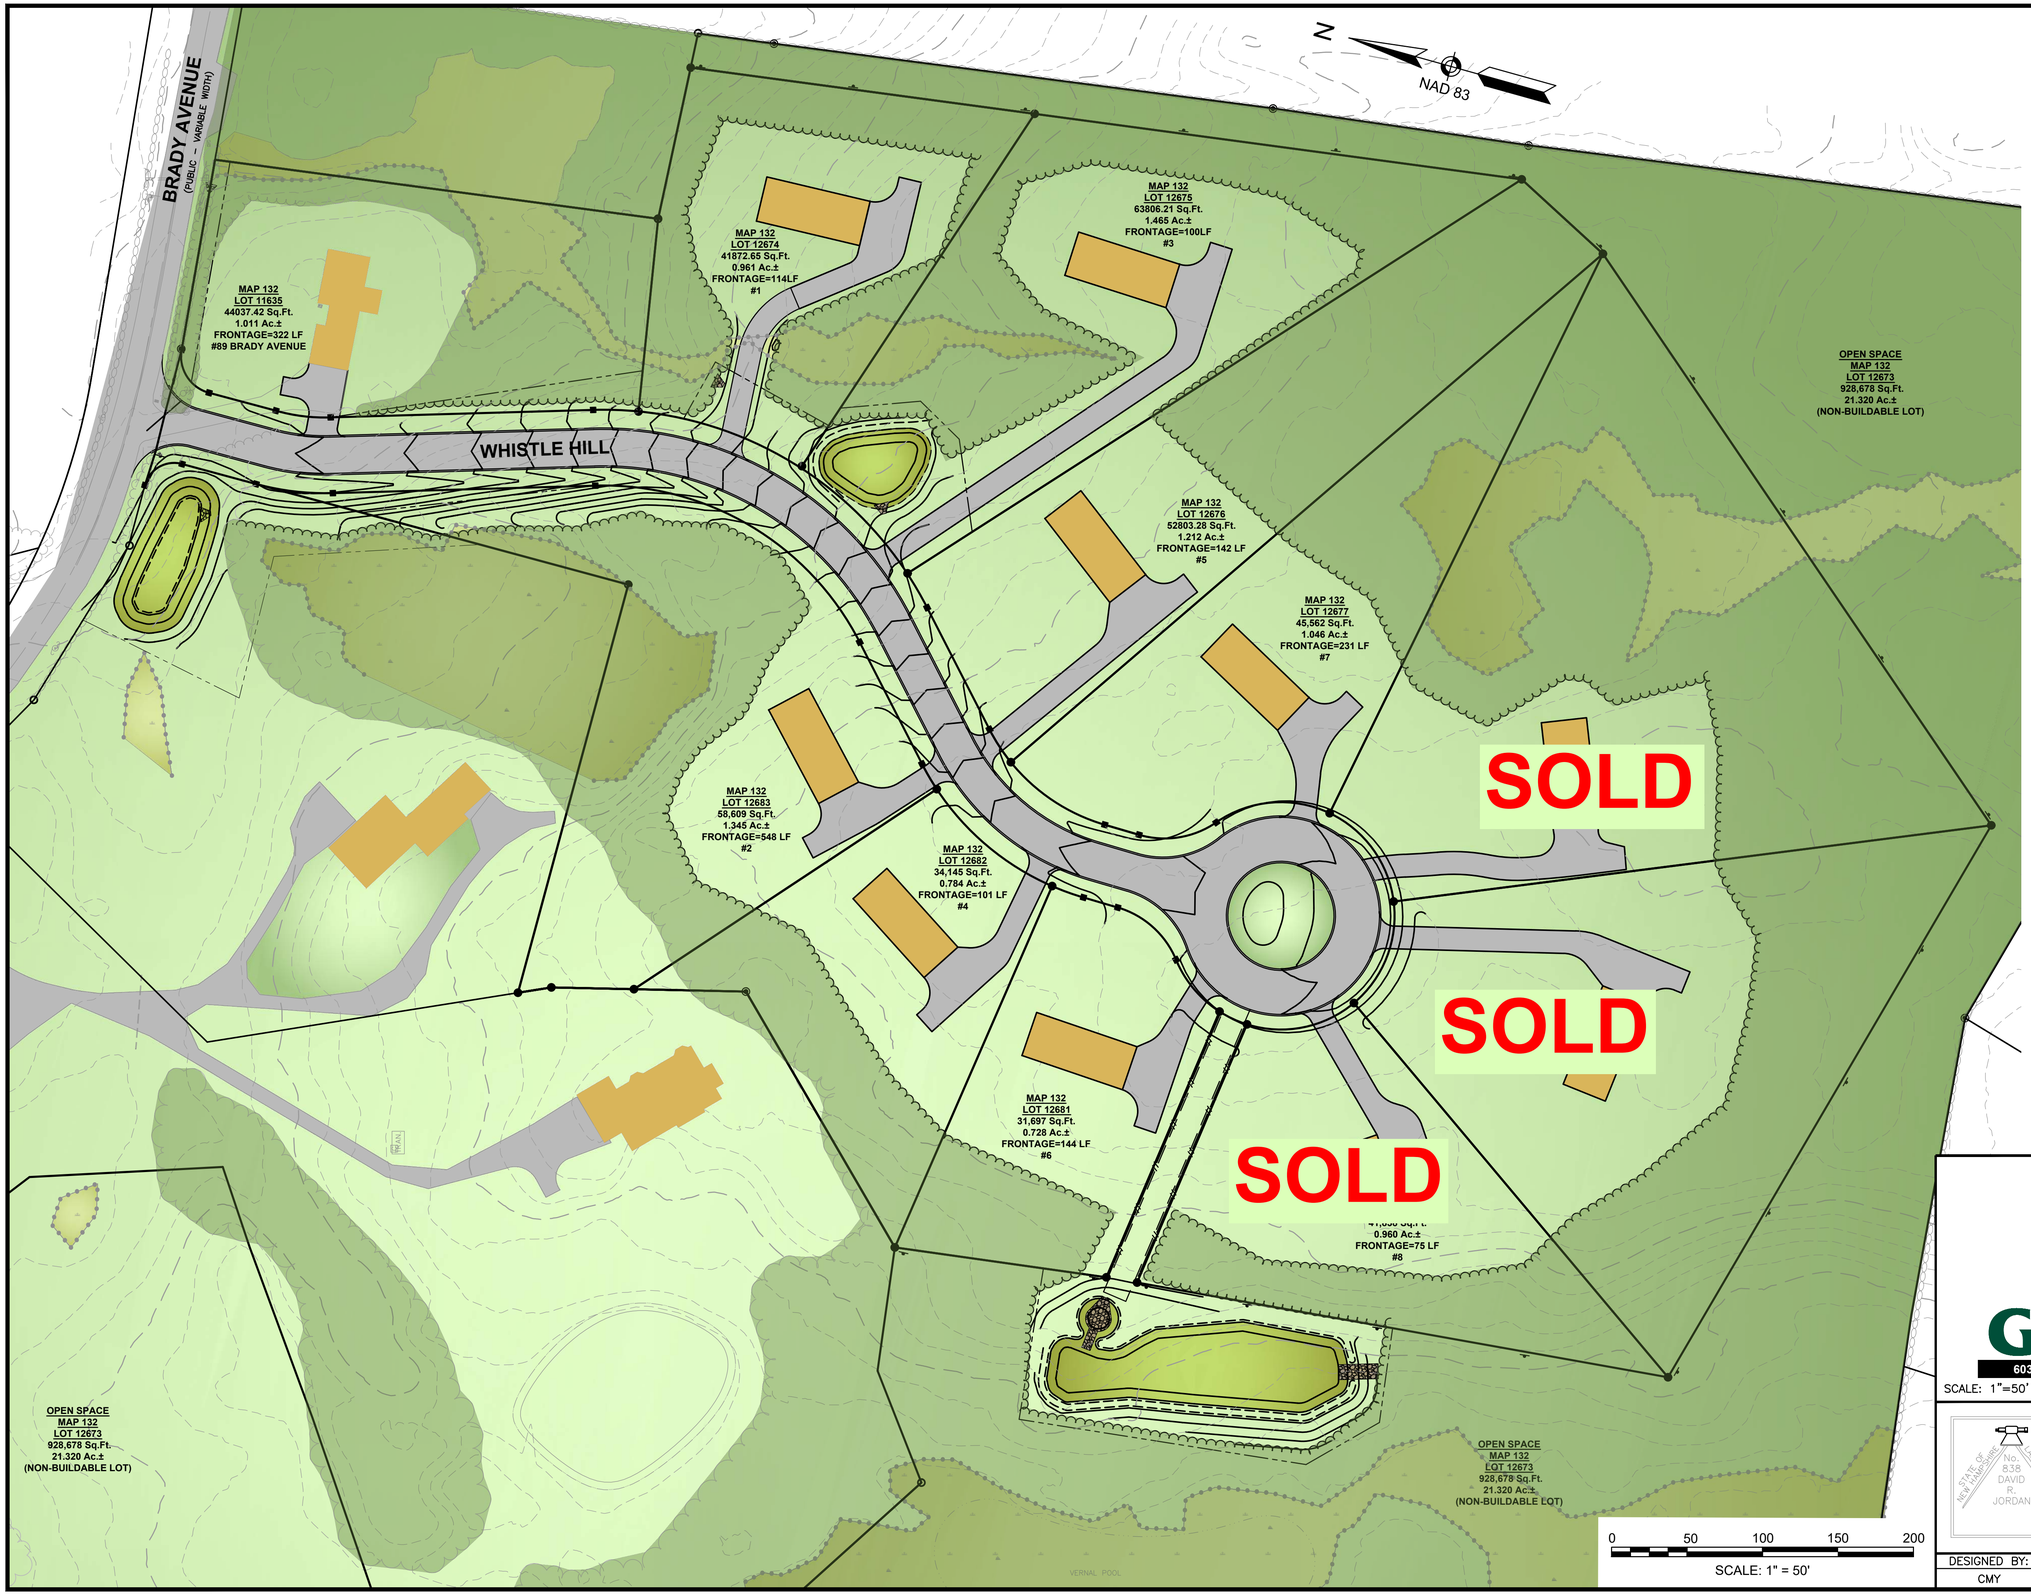

WHISTLE HILL
OPEN SPACE PRESERVATION SUBDIVISION
PREPARED FOR:
89 BRADY AVE REALTY TRUST
FORMAN LAW GROUP, P.A., TRUSTEE
74 GILCREAST ROAD
LONDONDERRY, NH 03053
SALEM PROPERTY MAP 132 - LOT 11635
89 BRADY AVENUE, SALEM, NH

GPI
Engineering
Design
Planning
Construction Management
603.893.0720 GPINET.COM

Greenman-Pedersen, Inc.
44 Stiles Road
Suite One
Salem, NH 03079

SCALE: 1"=50'
DATE: JULY 24, 2023

STATE OF NEW HAMPSHIRE No. 8,35 DAVID R. JORDAN LICENSED LAND SURVEYOR

OWNER OF RECORD
MAP 132 LOT 11635
89 BRADY AVE REALTY TRUST
FORMAN LAW GROUP P.A., TRUSTEE
74 GILCREAST ROAD
LONDONDERRY, NH 03053
BOOK 6475 PAGE 1049

SALEM PLANNING BOARD
APPROVAL

ZONE: RURAL

DESIGNED BY:	DRAWN/CHECKED	DWG. NAME	PROJECT No.	SHEET No.
CMY	DRJ	2200436 _SUBD	NEX-2200439	2 OF 3